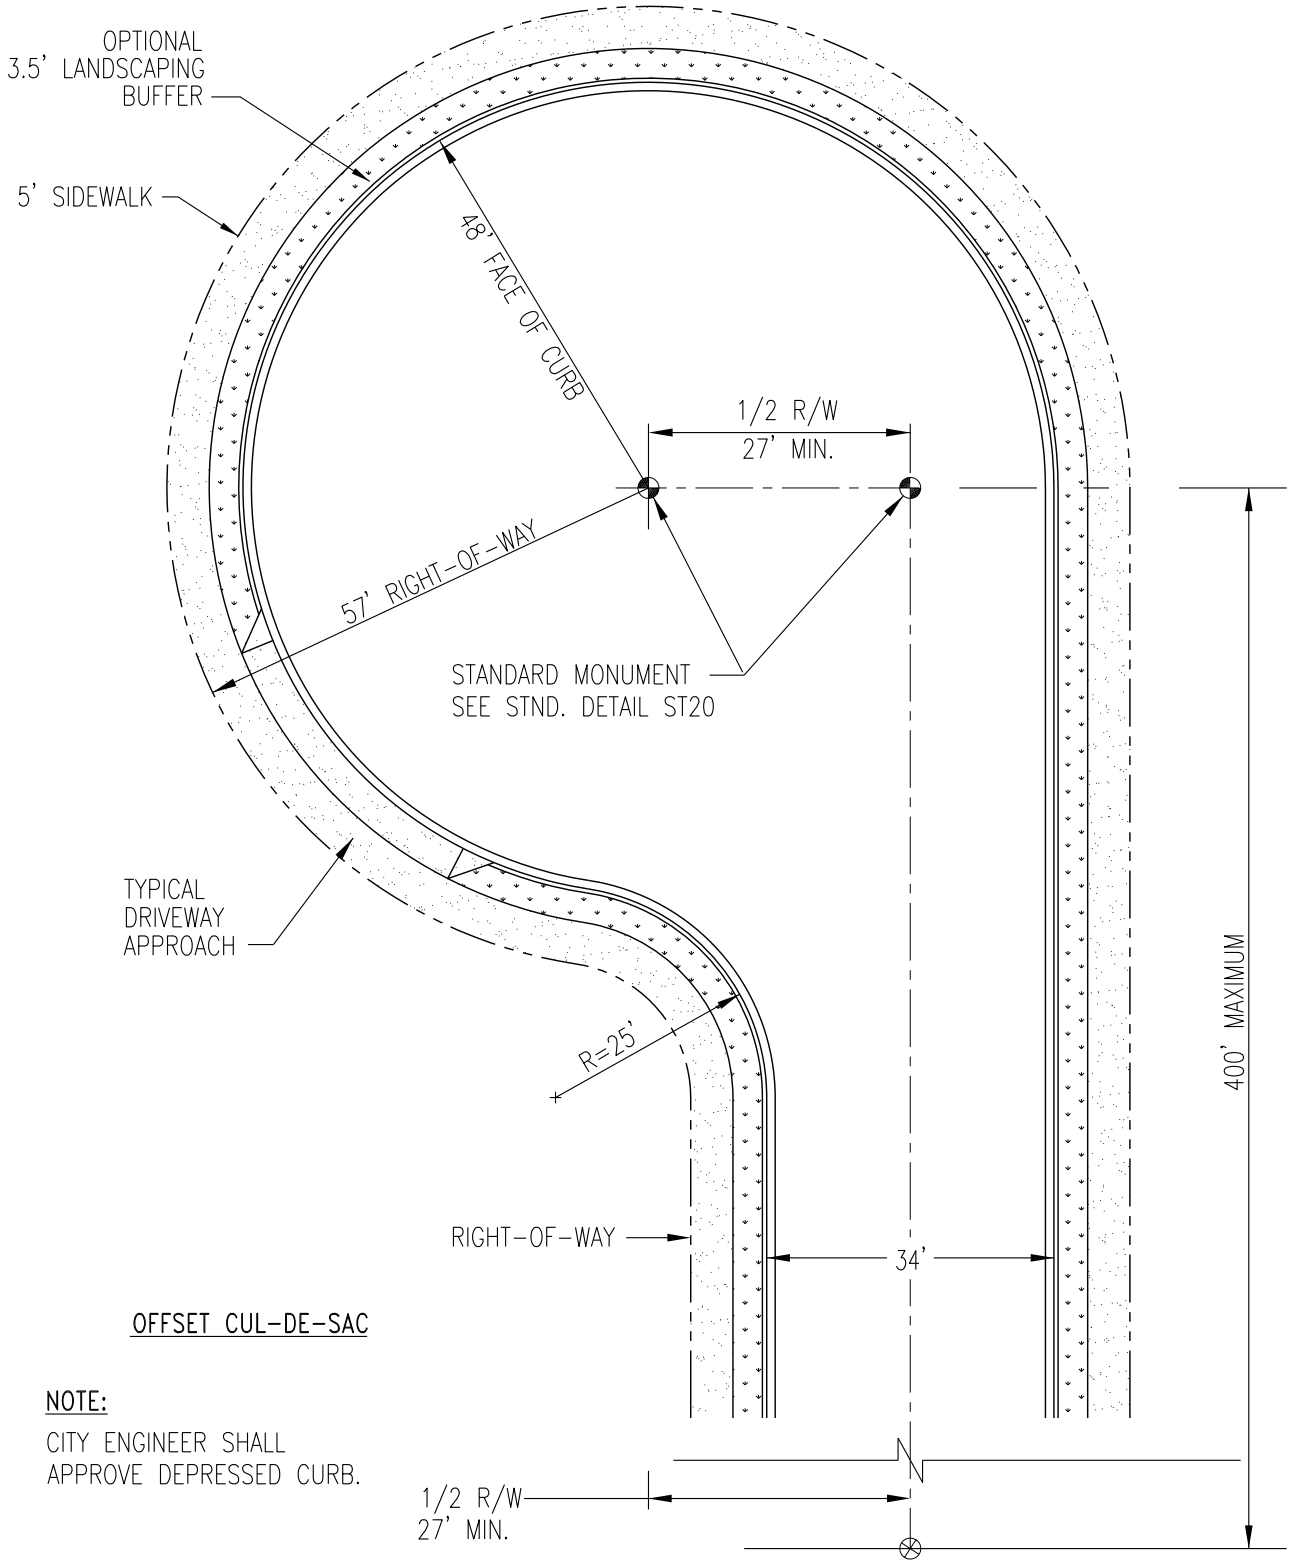

OFFSET CUL-DE-SAC

NOTE:

CITY ENGINEER SHALL
APPROVE DEPRESSED CURB.

STANDARD OFFSET CUL-DE-SAC

PUBLIC WORKS ENGINEERING	
APPR. BY: PKR	DATE: 06.19
DRAWN BY: EY	DWG: ST18
CAD FILE: 2012_ST18_06_2019	