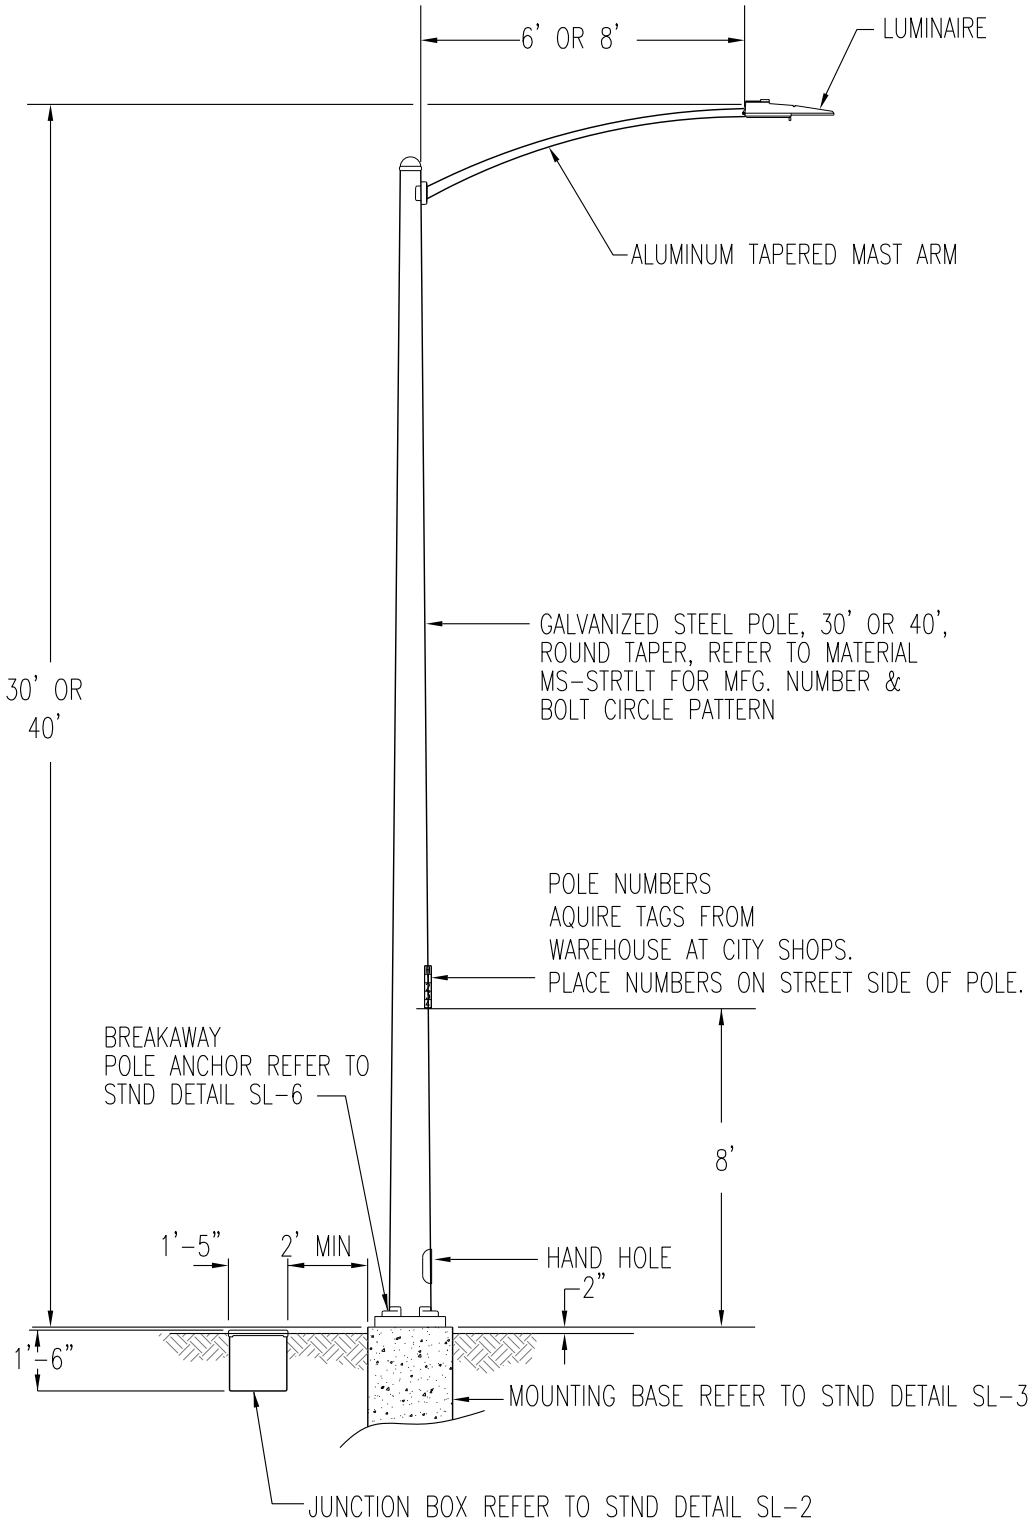

SEE TECHNICAL SPECIFICATION TS-STRTLT FOR DESIGN INFORMATION
SEE MATERIAL SPECIFICATION MS-STRTLT FOR MANUFACTURING AND MATERIALS INFORMATION

Richland Washington	STREET LIGHTING STEEL POLE 30/40FT CONCRETE BASE	PUBLIC WORKS ENGINEERING
		APPR. BY: PKR — DATE: 11.15
		DRAWN BY: LD — DWG: SL-4
		CAD FILE: 2015_SL4_11_2015